
Parcel No.	Custodians No.	Kind of Instrument.	Date of Instrument.	Grantor.	Grantee.	Recorded. Middlesex County Book. Page. Date	Remarks.
12-11	F. 8128	Bond for Deed.	Sept. 24, 1848.	Nathan Whitney.	P & J. R. R. Co.	Not recorded.	
"		F. War.	Aug. 21, 1849.	"	"	565 516 Oct. 8, 1849.	
" 1	C.C.B.-6-5	C.C. Decree	Dec. 31, "	Town of Townsend	"	County Comm. Jan. Term. 1850	Case #9 Right to cross Highway at grade.
2	F. 8095	Bond for Deed	Sept. 27, 1848.	Levi Sherwin	"	Not recorded.	
" "	"	F. War.	Aug. 27, 1849.	"	"	565 518 Oct. 8, 1849.	
3 "	" 8018	Bond for Deed.	Sept. 27, 1848.	Jonathan F. Blood	"	Not recorded.	
" "	"	F. War.	Jan. 16, 1851.	"	"	603 222 Jan. 18, 1851.	
4 "	" 8095	Bond for Deed.	Sept. 27, 1848.	Levi Sherwin	"	Not recorded.	
" "	"	F. War.	Aug. 27, 1849.	"	"	565 515 Oct. 8, 1849.	
5 "	" 8050	Bond for Deed.	Sept. 27, 1848.	Benjamin Hodgman.	"	Not recorded.	
" "	"	War.	Aug. 22, 1849.	"	"	565 505 Oct. 8, 1849.	
6	C.C.B.-6-9	C.C. Decree	Dec. 31, "	Town of Townsend	"	County Comm. Jan. Term. 1850	Case #9. Right to cross Highway at grade.
7	F. 8020	Receipt	July 22, 1847.	Nathaniel Cummings	"	Not recorded.	
" "	" "	Bond for Deed.	Sept. 28, 1848.	" "	"	"	
" "	" "	F. War.	Aug. 22, 1849.	" "	"	565 504 Oct. 8, 1849.	
8 "	" 8006	Bond for Deed.	Sept. 27, 1848.	Levi Ball	"	Not recorded.	
" "	"	F. War.	Aug. 22, 1849.	"	"	565 500 Oct. 8, 1849.	
9 "	" 8102	Bond for Deed.	Sept. 27, 1848.	Augustus G. Stickney.	"	Not recorded.	
" "	"	F. War.	Aug. 22, 1849.	"	"	565 514 Oct. 8, 1849.	
10 "	" 8076	"	" 28 "	Ebenezer Thwson	"	603 225 Jan. 18, 1851.	
11	5-416-4	Location		F.R.R. Co.	"	Files C. Engr. " 10, 1850.	Shelf # 8.

TOWNSEND, MASS.

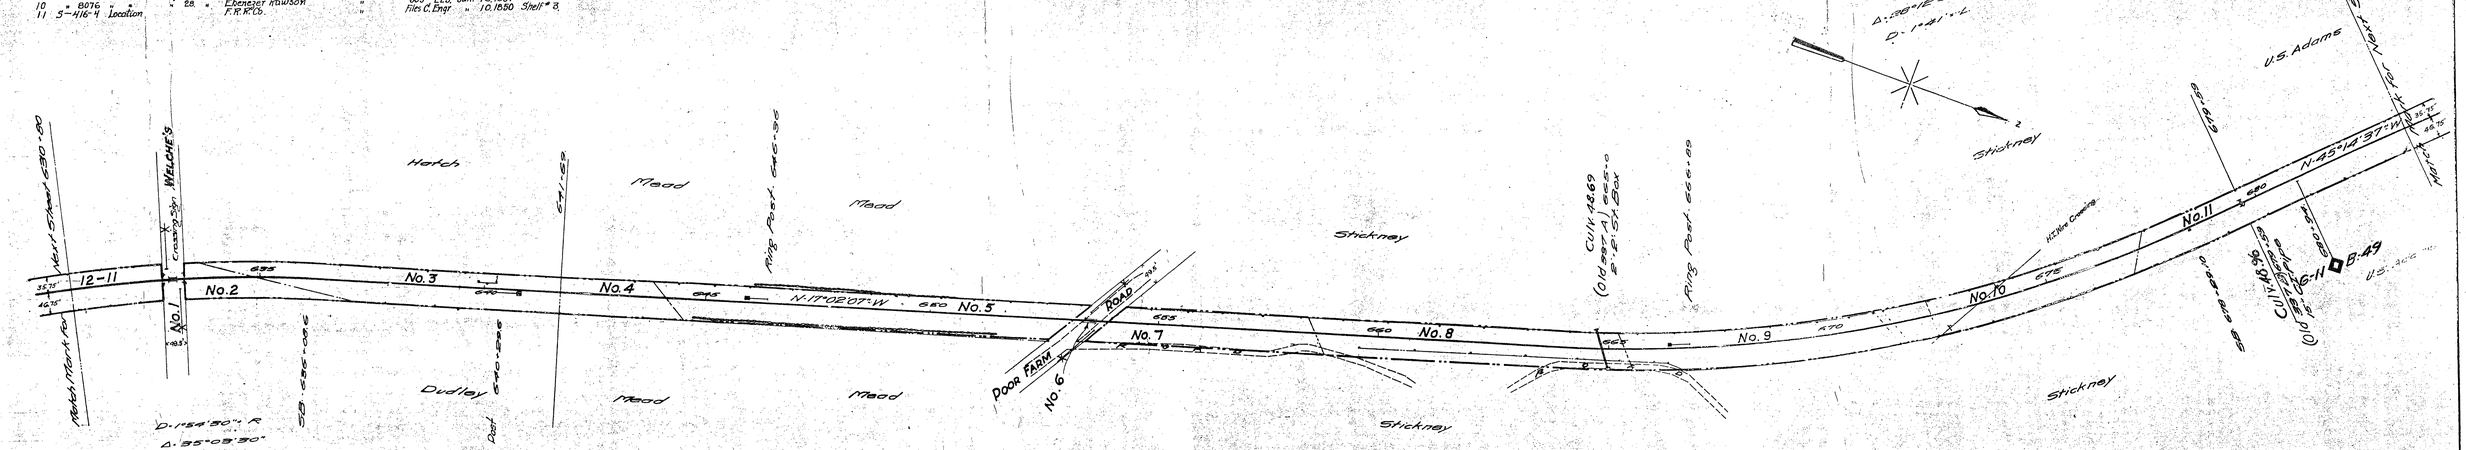

Property Line Shown thus ——— or thus —×— ×—

Graphic Scale 0 100 200

LAND IN MASSACHUSETTS
Robert W. Meserve and Benjamin H. Lacy, Trustees of the Property of The Boston and Maine Corporation To The Massachusetts Bay Transportation Authority
Scale: 1" = 100' Date: Dec 1, 1975

RIGHT-OF-WAY AND TRACK MAP
FITCHBURG R. R. CO.
Operated by the
BOSTON AND MAINE R.R.
STATION 630+80 TO STATION 683+60
SCALE: 1 IN. = 100 FT. JUNE 30, 1914.
Office of Valuation Engineer
Boston, Mass.

9/11

REVISED TO	
PHYSICAL FEATURES	LAND LINES
Feb. 1922	Mar. 1920

Sheet No. 13 of fifteen sheets of Fitchburg R.R. Co. Fitchburg Division Greenville Branch, from survey station 630+80 to survey station 683+60.

H. C. Brodhead
Valuation Engineer.

DATE	CHANGE	Div. Off. Div. Dr. SKETCH
7-8-60	General Revision	
7-1-46	General Revision	

Lawrence B. Boyd

13