
Parcel No.	Custodians No.	Kind of Instrument	Date of Instrument	Grantor	Grantee	Recorded Middlesex County Book	Page	Date	Remarks
14-2	F. 6051	F. War.	Aug 22 1849	John Hodgman.	P+S. R.R.Co.	665	506	Oct. 6, 1849	
1	" 6016	"	" " "	Ezekiel H.T. Coburn	" "	"	502	" " "	
2	" 6017	"	" " "	Thomas Coburn, et al.	" "	"	501	" " "	

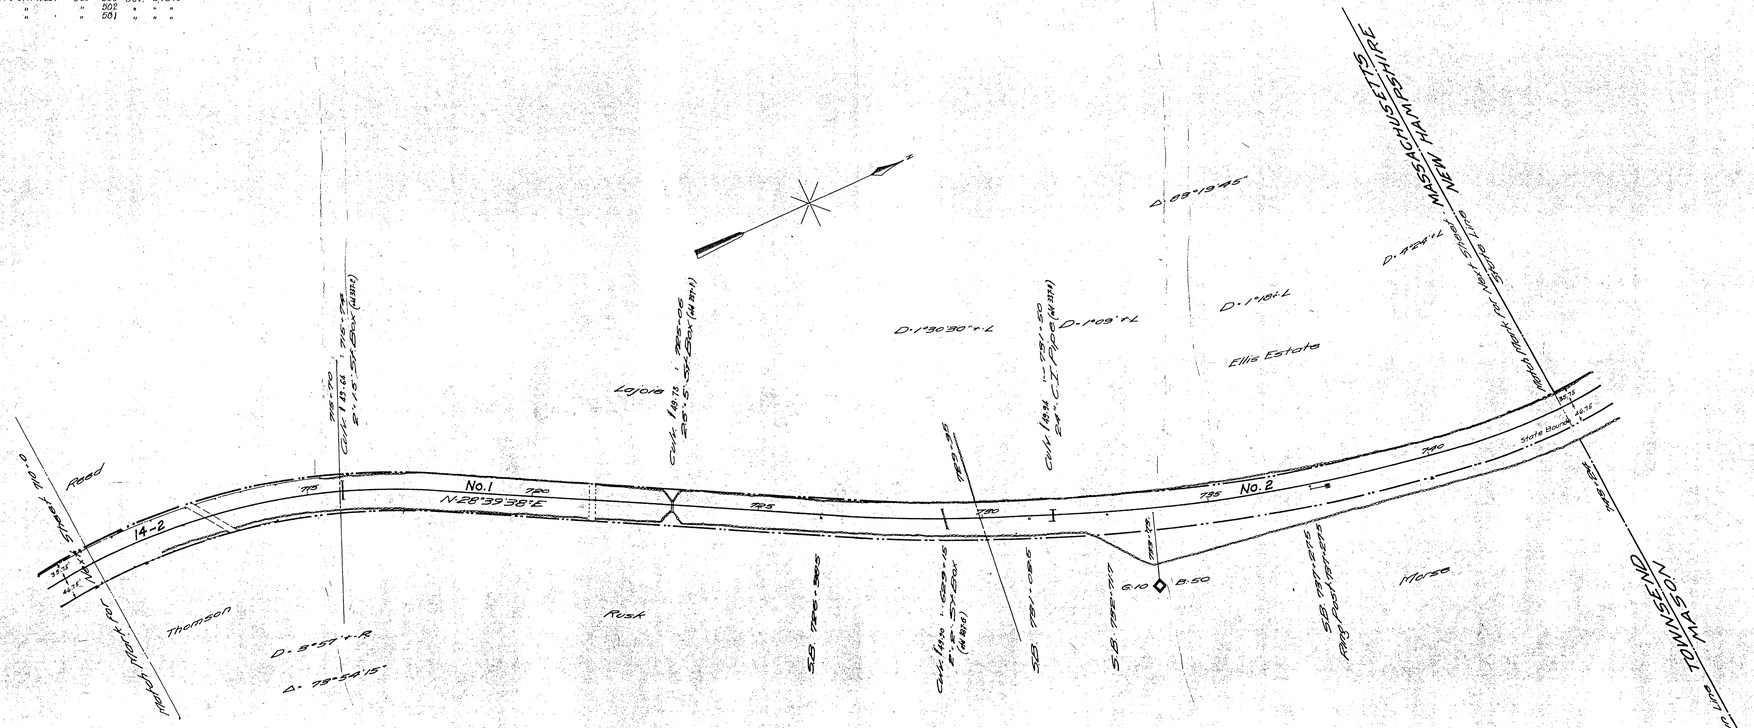

LAND IN MASSACHUSETTS
Robert W. Meserve and Benjamin H. Lacy, Trustees of the Property of The Boston and Maine Corporation To the Massachusetts Bay Transportation Authority
Scale: 1"=100' Date: Dec 1, 1975

REVISED TO	
PHYSICAL FEATURES	LAND LINES
Feb 1972	Mar. 1020

7-0-60	General Revision	Div. OFF.
1-9-46	General Revision	Div. OH.
Date	Change	Audit

Sheet No. 15 of fifteen sheets of Fitchburg R.R. Co. Fitchburg Division Greenville Branch, from survey station 710+0 to survey station 743+24.

Valuation Engineer.

RIGHT-OF-WAY AND TRACK MAP
FITCHBURG R. R. CO.
Operated by the
BOSTON AND MAINE R.R.
STATION 710+0 TO STATION 743+24
SCALE: 1 IN. = 100 FT. JUNE 30, 1914.
Office of Valuation Engineer
Boston, Mass.

11/11
V 386-A
15

Lawrence B. Boyd