
Deed Book	Page	No.	Date of Instrument	Instrument	Grantor	Grantee	Recorded Middlesex County Book	Page	Date	Remarks
2-9	F.	8038	F. War.	July 2, 1847	Hezekiah P. Kitteredge.	P.S.& R.R.Co	516	342	Aug. 2, 1847	
"	"	"	Agreement	Jan. 15 "	" " "	"				
"	"	8042	Quit.	July 2 "	John K. Going Jr.	"	510	337	Aug. 24 1847	
1	"	8011	Bond for Deed	Jan. 7 "	Edmund Blood	"	Not recorded			
"	"	"	F. War.	May 21 "	" "	"	509	145	May 24 1847	
2	w	8141	"	June 6 "	Oliver W. Flint.	"	508	489	June 16 "	
3	"	8105	Agreement	Jan. 4 "	Abel Tarbell	"	Not recorded			
"	"	"	F. War.	May 21 "	" "	"	509	144	May 24 1847	
4	"	8035	Quit.	Aug 20 "	James Farnsworth	"	516	370	Aug 28 "	
"	"	8061	F. War.	" " "	John Lawrence.	"	"	373	" " "	
5			No filed record found.		Town of Groton	"				
6	F.	8107	S. War.	Aug. 22 1850	Asa Tarbell et al	"	603	226	Jan. 18 1851	
7	C.C.B.	H-11	C.C. Decree	Sept. 6 1847	Town of Groton	"	County Comm. Sept. Term 1847			Case #12. Right to cross highway at grade.
8	F.	8106	Bond for Deed	Jan 26 "	Asa Tarbell	"	Not recorded			
"	"	"	F. War	June 8 "	" "	"	508	481	June 16 1847	
"	"	8111	"	" "	John Tarbell	"	"	480	" "	
9			No filed record Found		P.S.& R.R.Co.	Town of Groton				Used for highway purposes.
10	F.	8151	Quit.	Aug 2 1850	"	John Tarbell	596	554	Dec 26 1850	
11		4152	F. War	Mar 28 1916	George H. Bixby	B & M R.R.	4037	215	Mar 29 1916	
12		6723	Release	Apr. 8 1905	B & M.R.R.	The Groton Leather Board Co				
13	"	"	"	" "	The Groton Leather Board Co	B & M. R.R.	4030	333	Apr. 9 1915	
14	"	"	"	" "	" "	"	"	"	"	
15	"	"	"	" "	B & M R.R.	The Groton Leather Board Co				
16		11093A	"	May 11, 1961	"	"				
1-38	12481-B		Indenture	Dec. 29, 1876	B.C.M. Corp.	M. B. T. A.				

GROTON MASS.

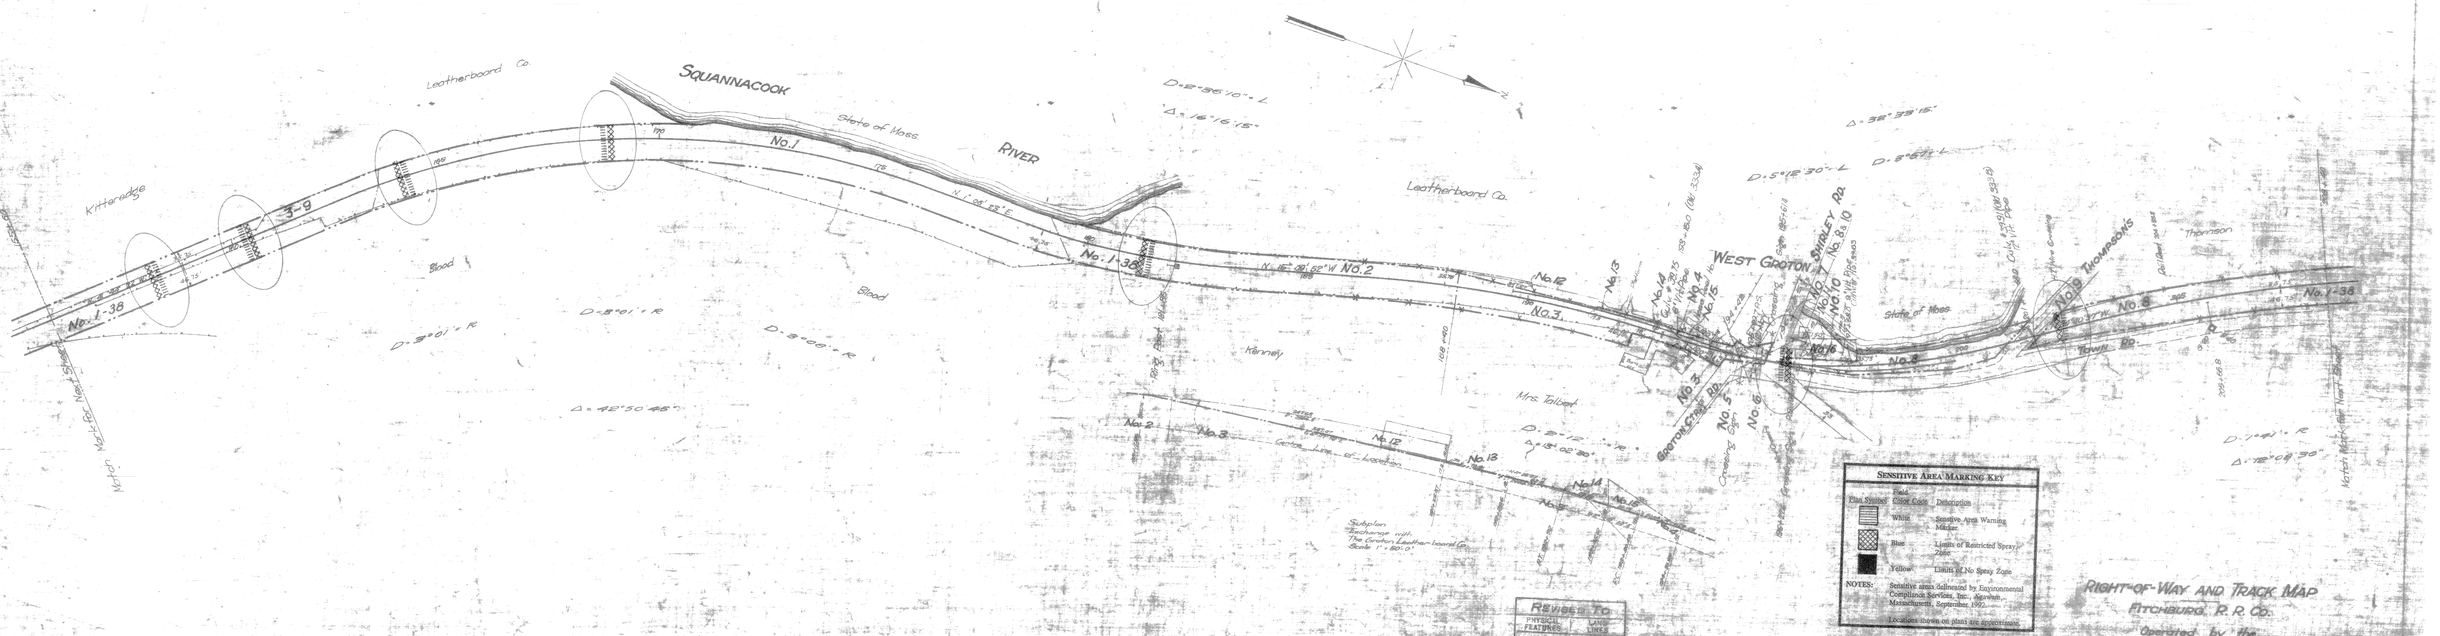

Revised To	
Physical Features	Land Lines
Feb 28 1941	Mar 1938
	Aug 1938
	Jan 1935
	Apr 1942

Sheet No. 4 of fifteen sheets of Fitchburg R.R. Co. Fitchburg Division Doublette Branch from survey of 1938 and 1939 to accompany petition dated

No. 8 Assistant Engineer

Right-of-Way and Track Map
Fitchburg R. R. Co.
Operated by the
Boston and Maine R.R.
Station 1+50 to Station 202+00
Scale 1 inch = 100 feet
Office of Valuation Engineer
Boston, Mass.

V36.11
4